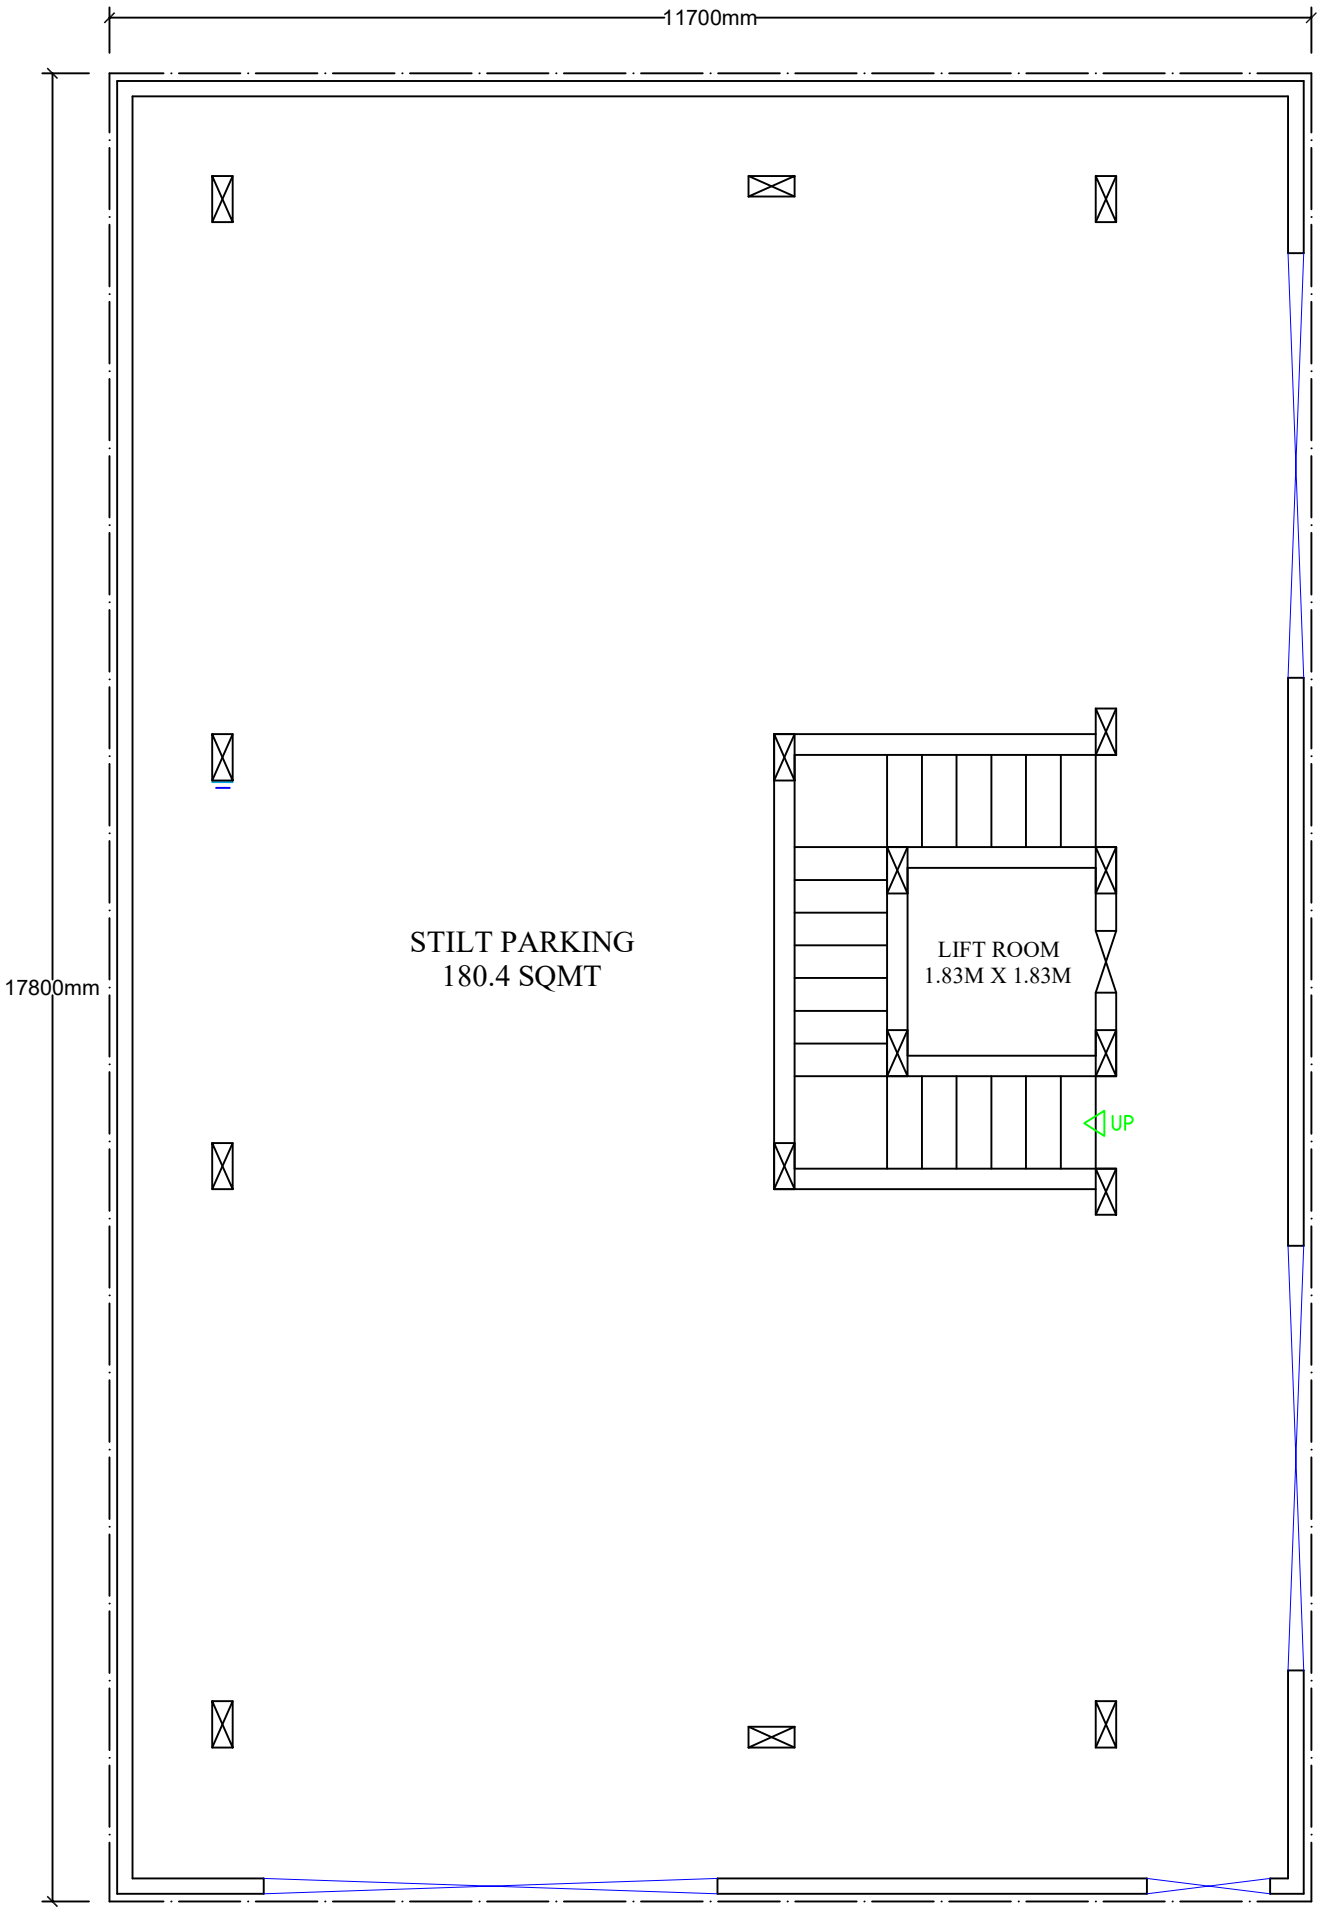

STILT FLOOR PLAN

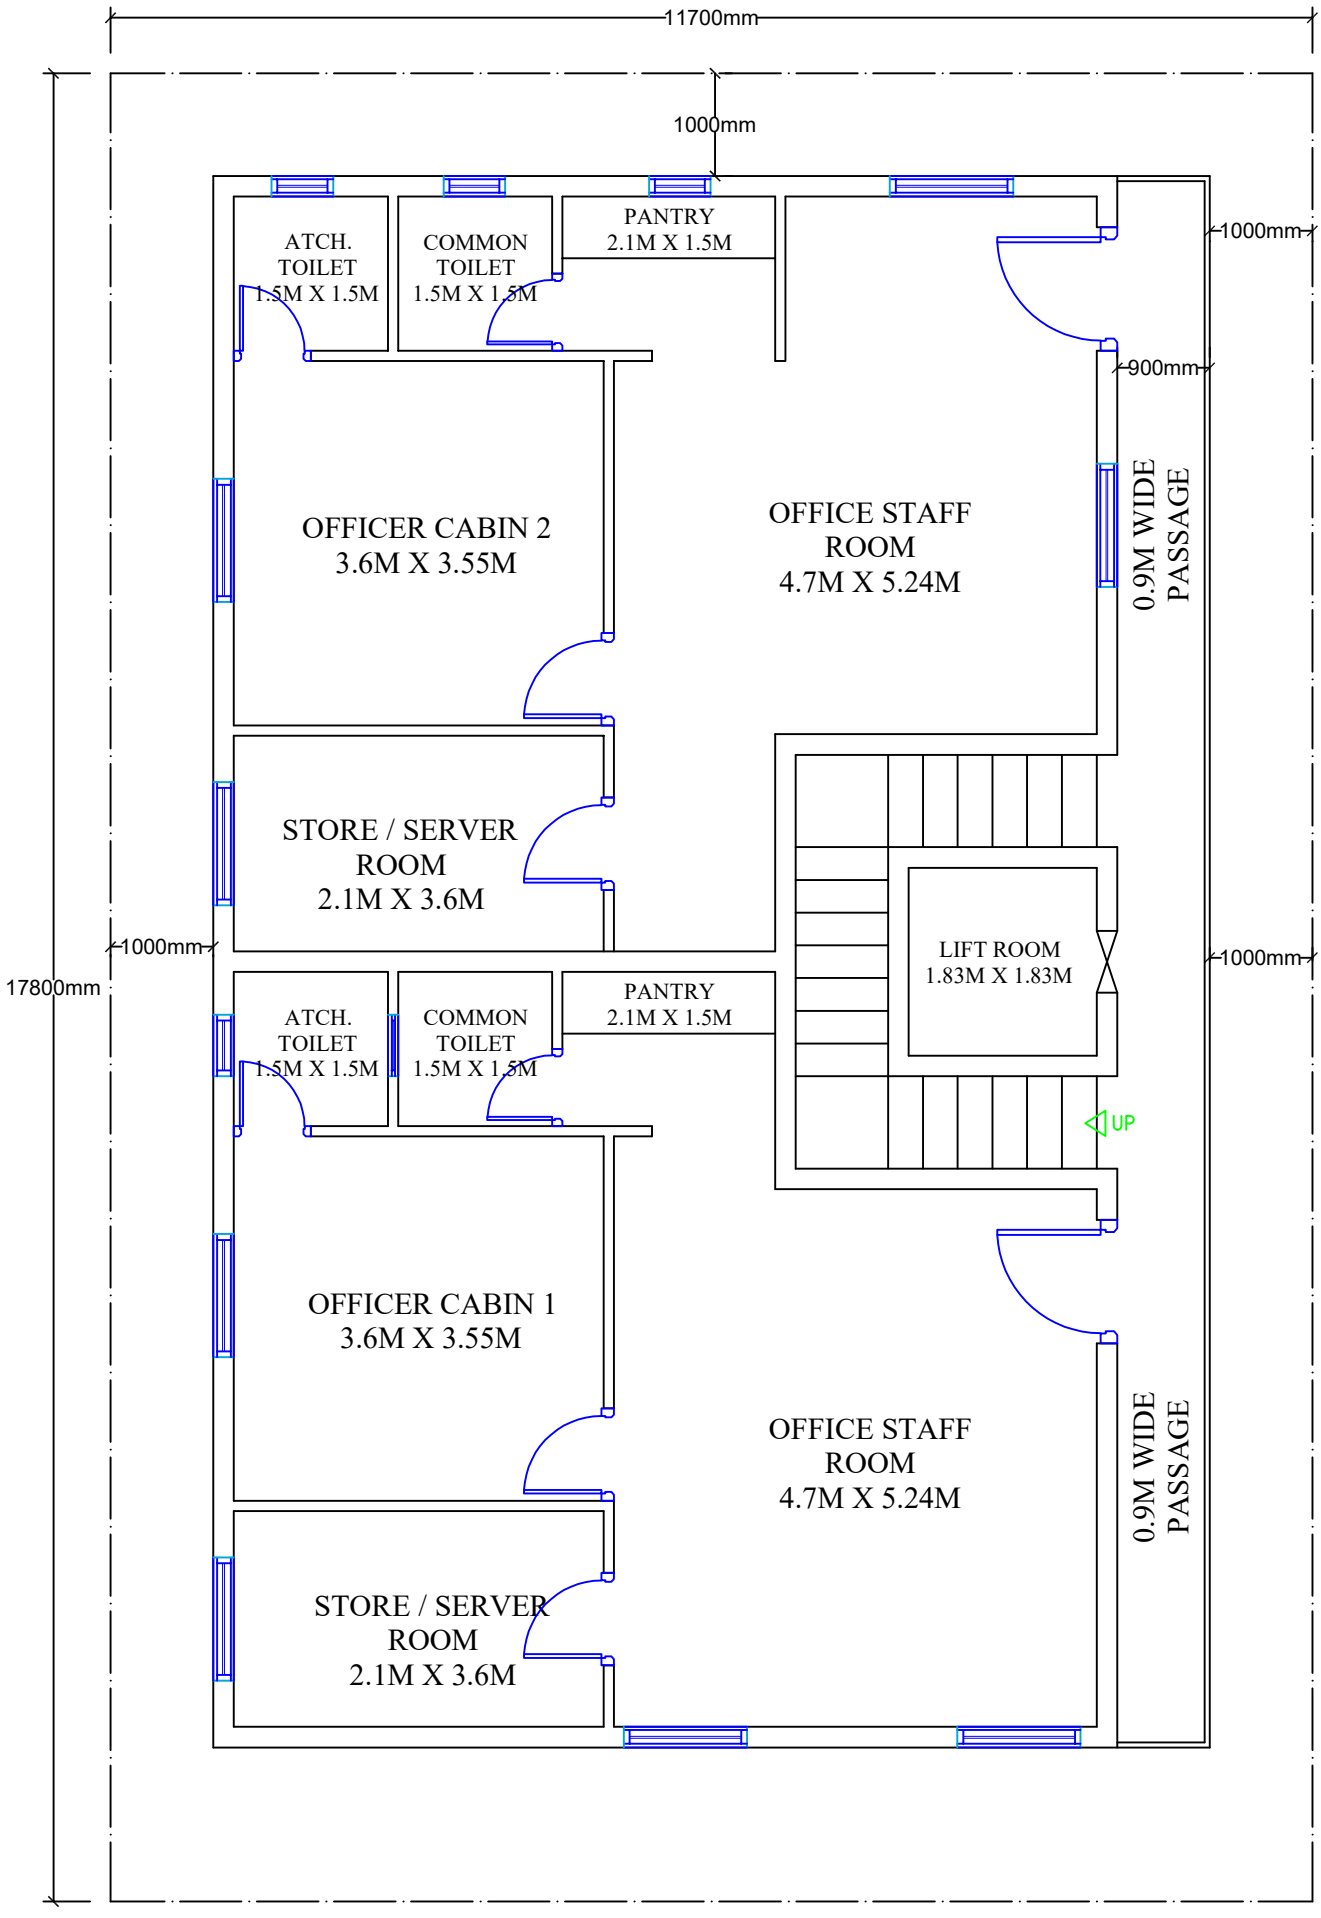

GROUND FLOOR PLAN

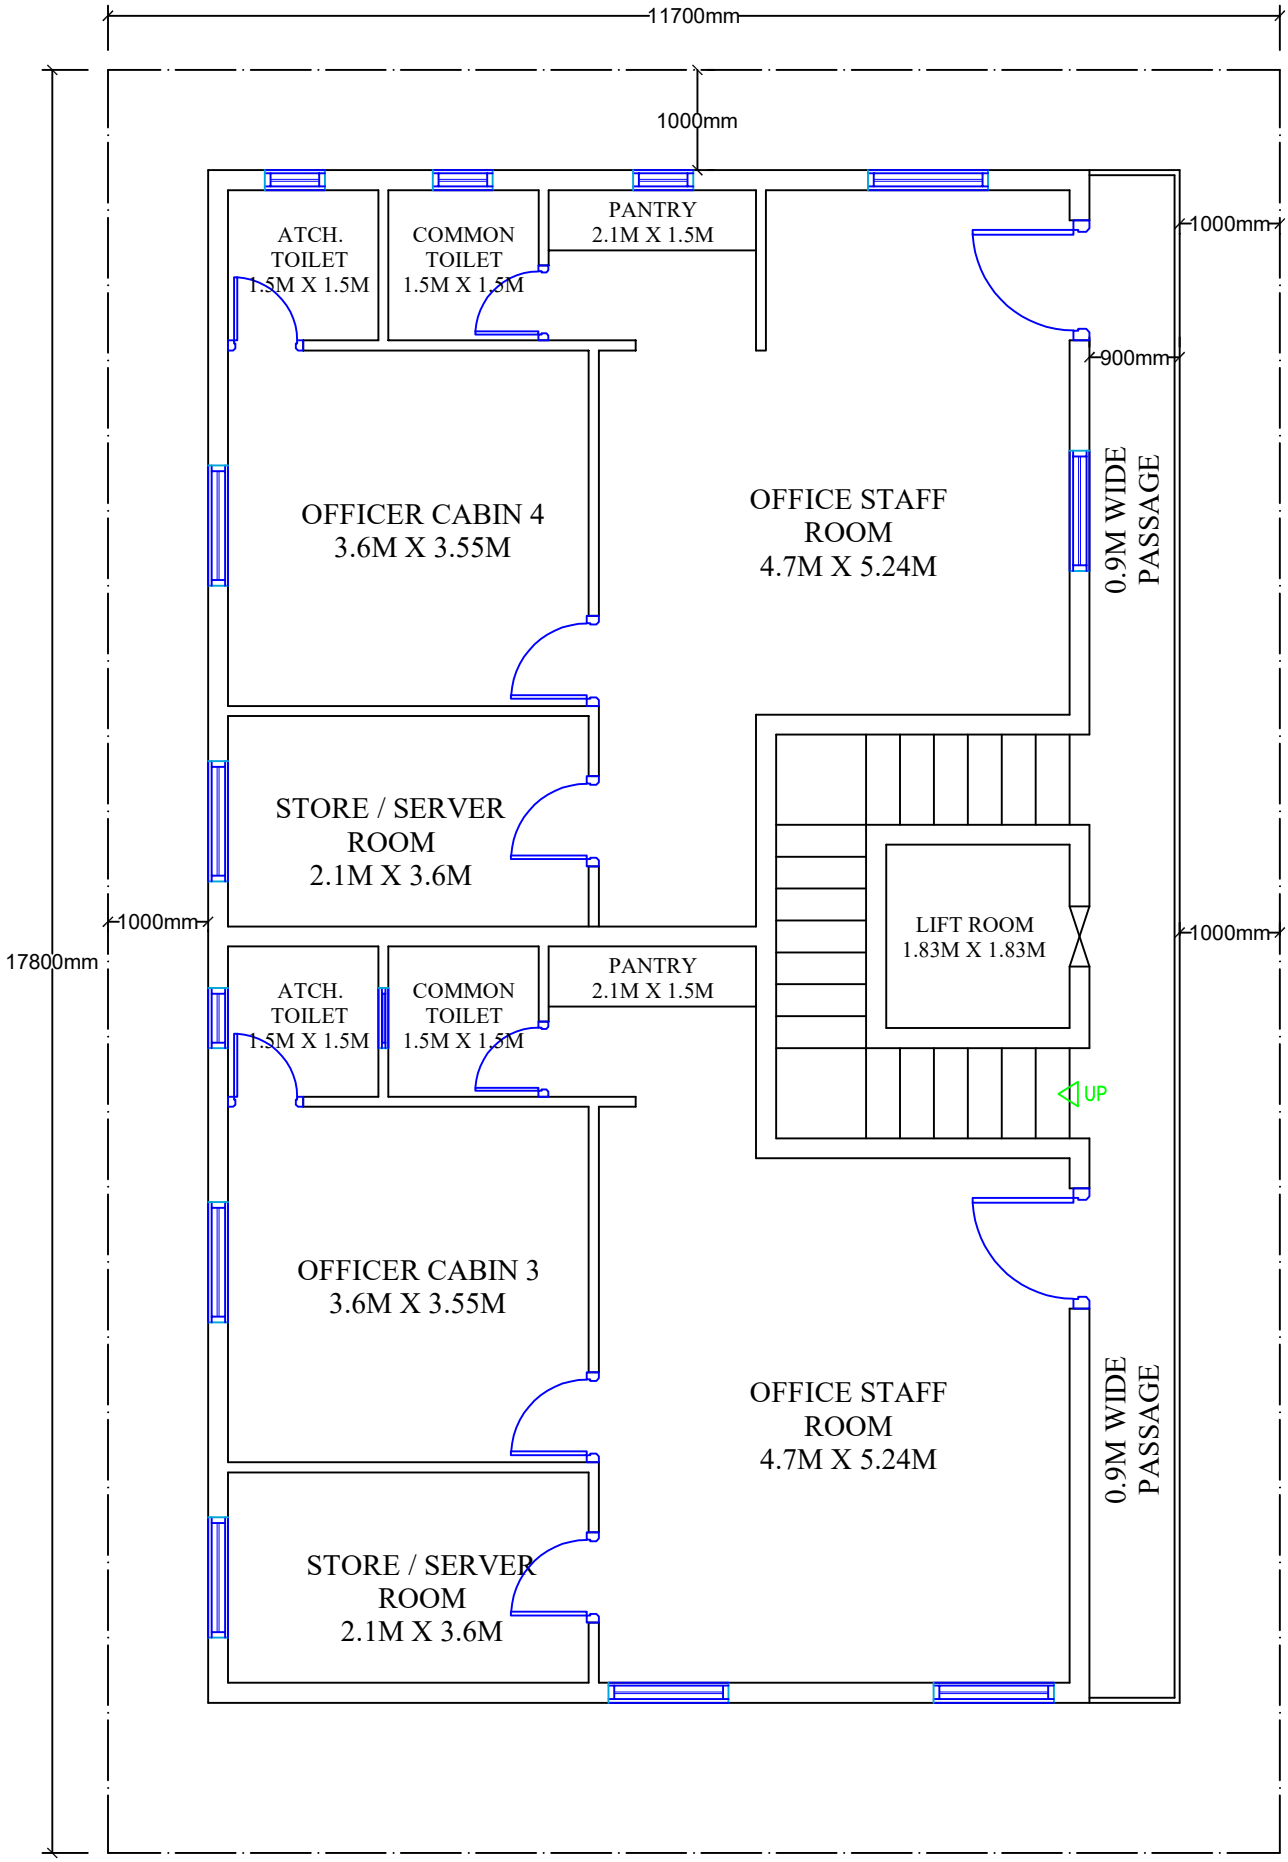

FIRST FLOOR PLAN